






SCALE: 1" = 200'-0"

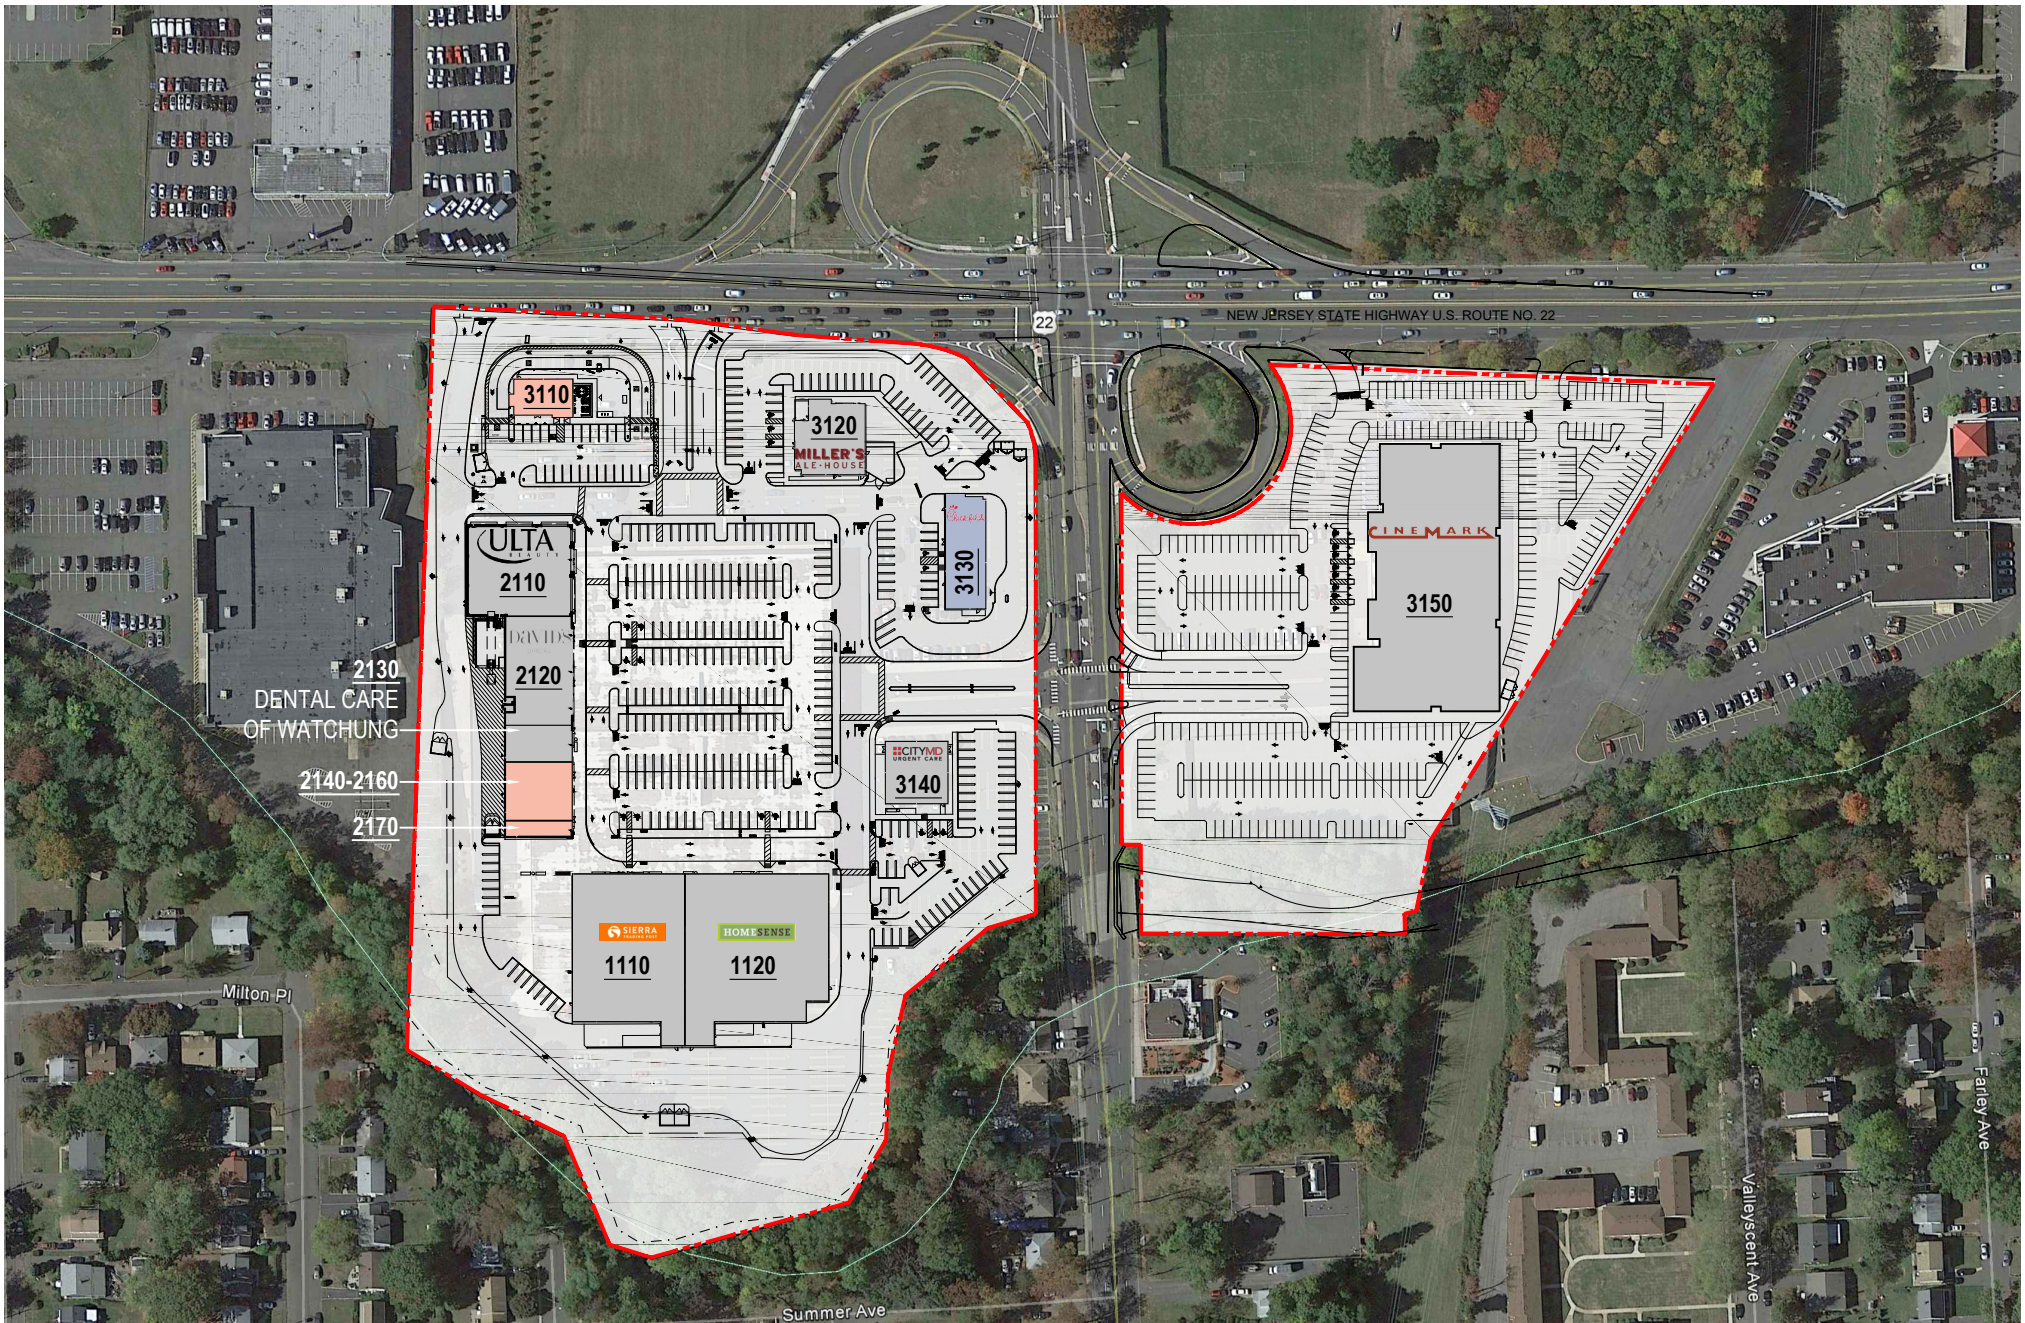

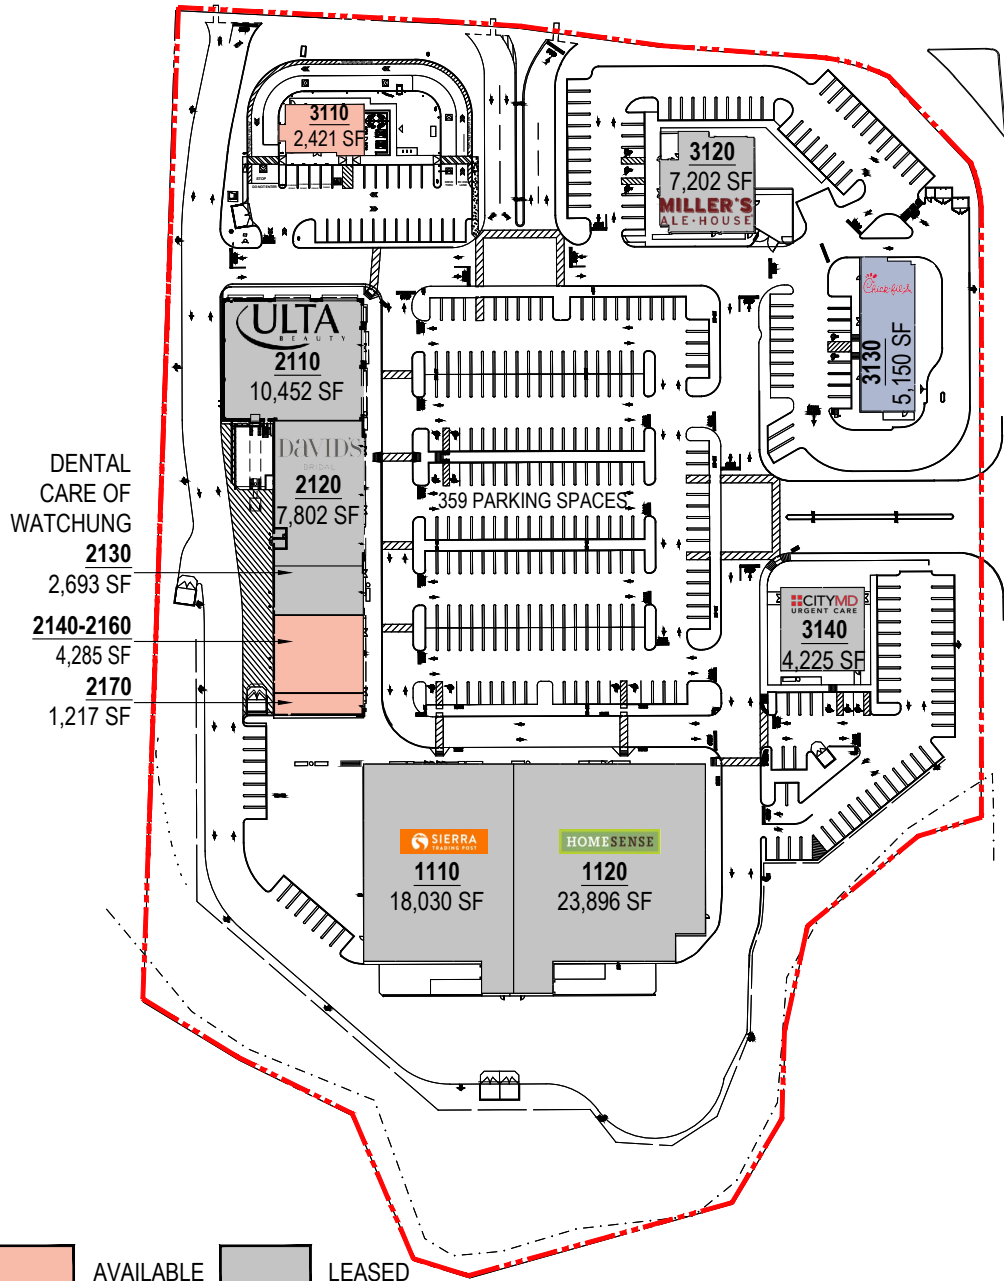

NEW JERSEY STATE HIGHWAY U.S. ROUTE NO. 22

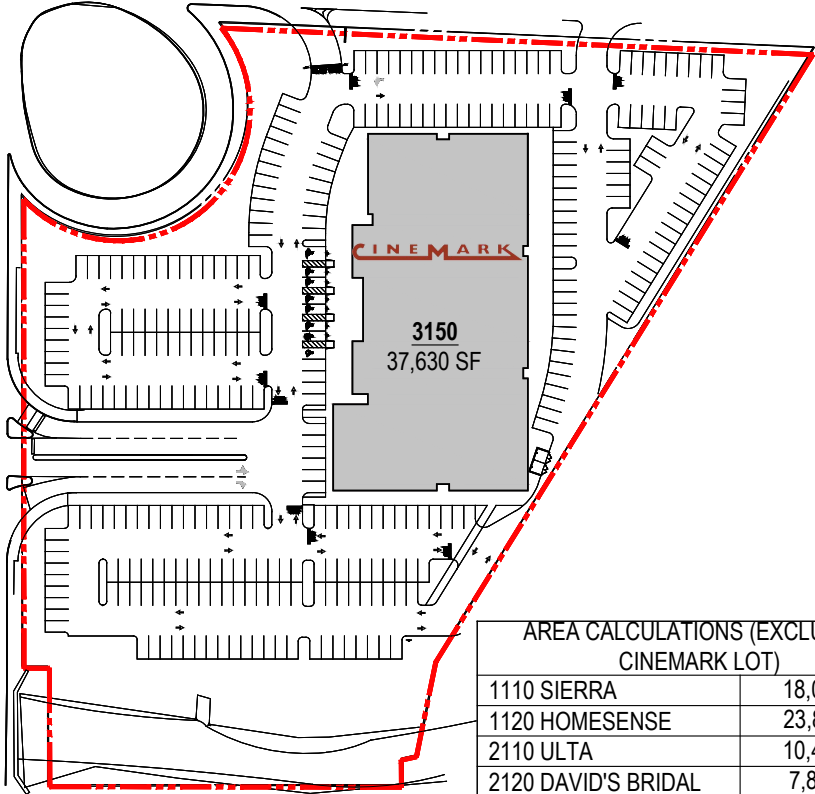

AREA CALCULATIONS (EXCLUDING CINEMARK LOT)	
1110 SIERRA	18,030 SF
1120 HOMESENSE	23,896 SF
2110 ULTA	10,452 SF
2120 DAVID'S BRIDAL	7,802 SF
2130 DENTAL CARE	2,693 SF
2140-2160	4,285 SF
2170	1,217 SF
3110	2,421 SF
3120 MILLER'S	7,202 SF
3130 CHICK-FIL-A	5,150 SF
3140 CITY MD	4,225 SF
TOTAL	87,374 SF
PARKING (APPROX.)	359 SPACES
PARKING RATIO	1 PER 243 SF
	4.1 PER 1,000 SF

